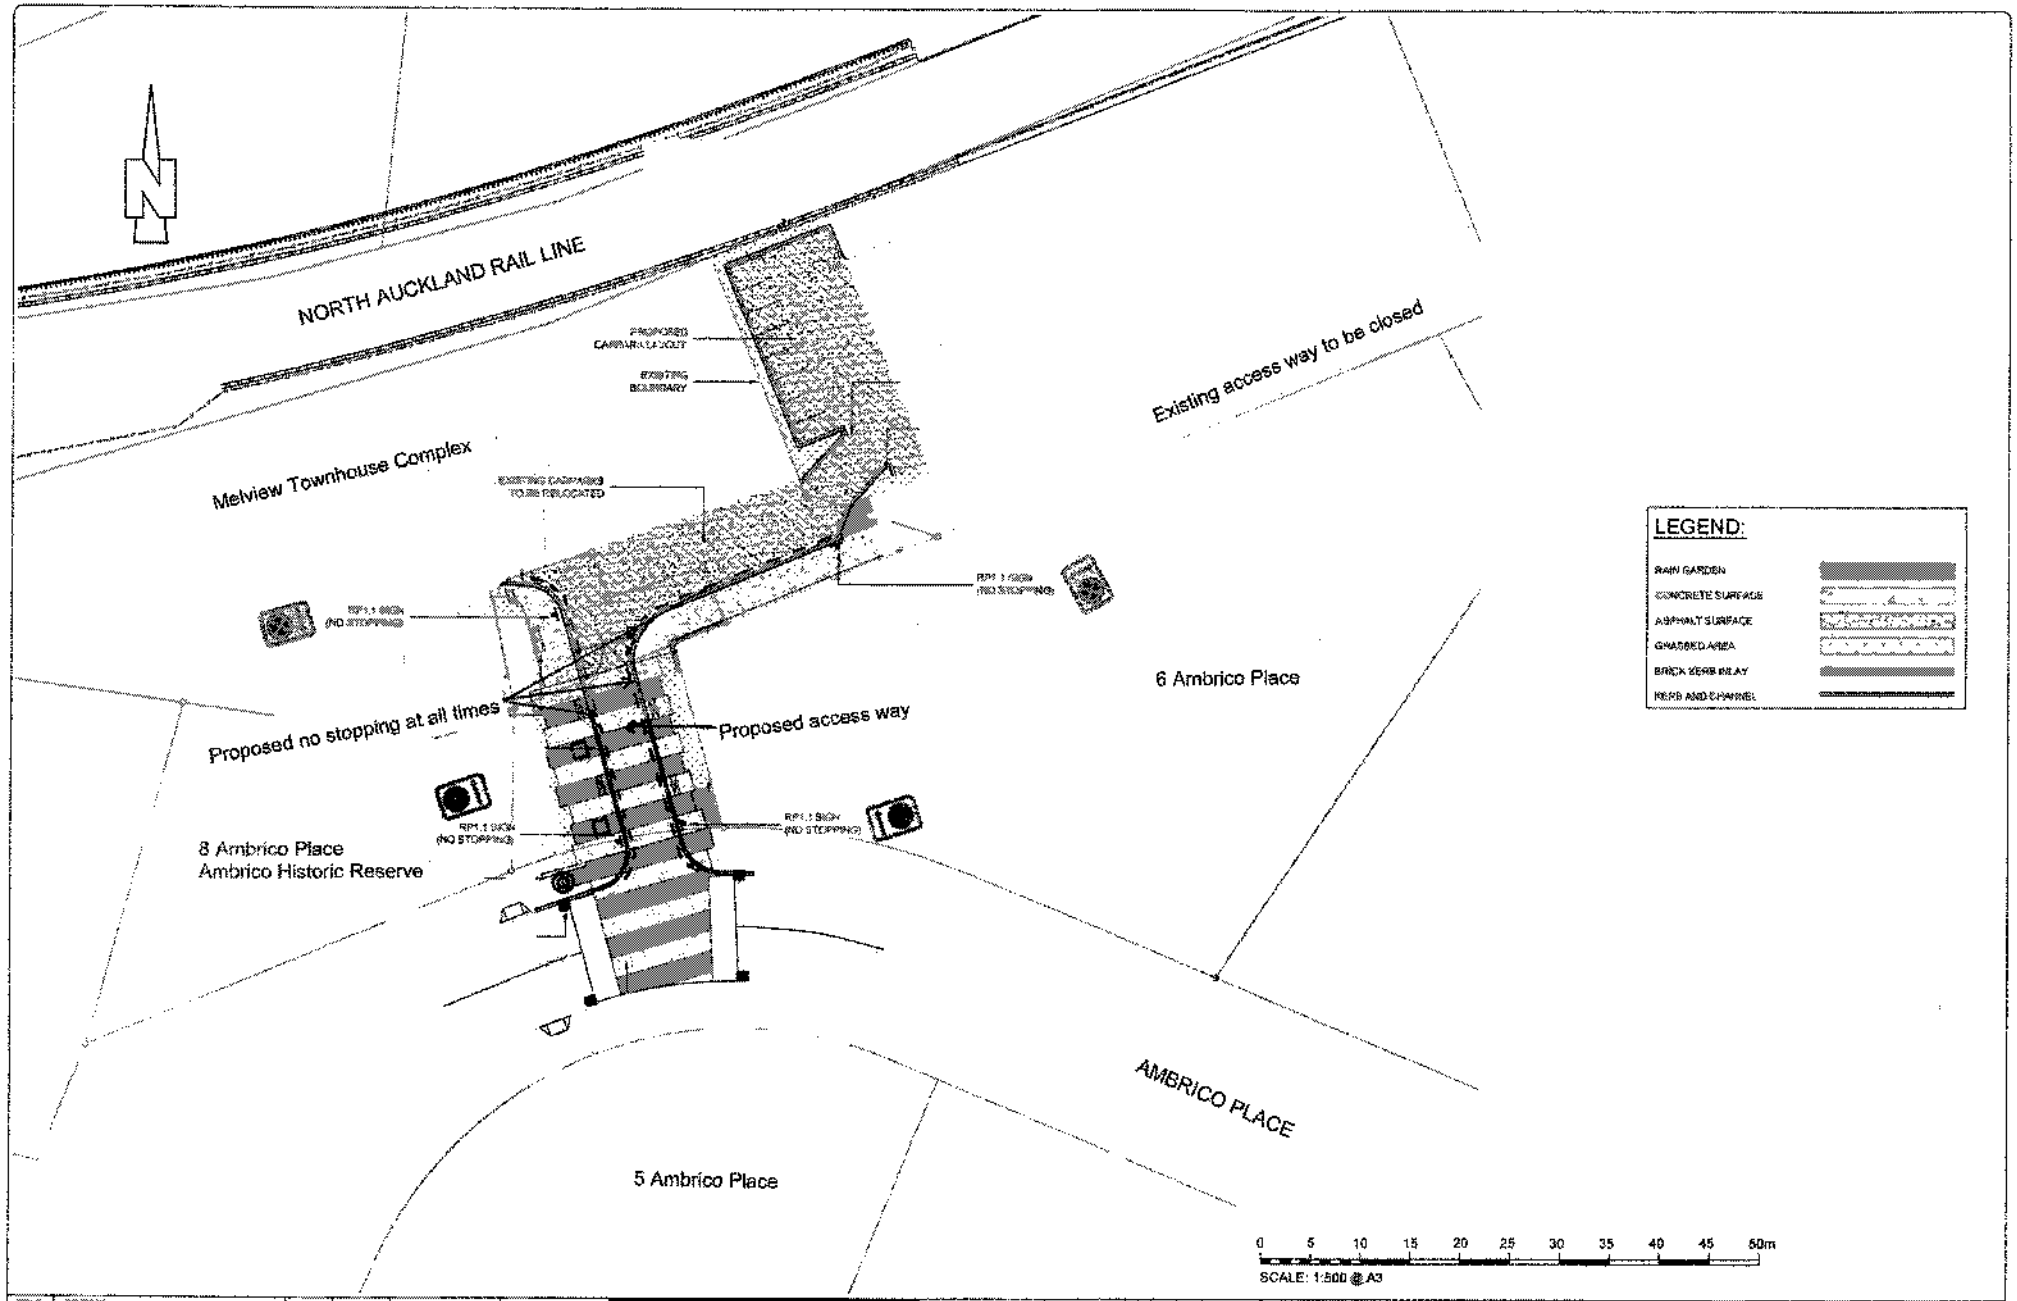


| | | | |
|---|---|---|---|
| A | FOR APPROVAL | JB | 24/08/09 |

FILENAME: 7349-C01.DWG

| | | | |
|---|---|---|---|
| DESIGNED | AH | DATE | 24/08/09 |
| DRAWN | JB | DATE | 24/08/09 |
| CHECKED | WB | DATE | 24/08/09 |
| APPROVED | AW | DATE | 24/08/09 |

synergine.

synergine group ltd
p o box
symonds street
auckland, new zealand

Waitakere City Council
Te Kaunihera o Waitakere

AMBRICO PLACE EXTENSION
PROPOSED ACCESSWAY
SITE PLAN

| | | |
|---|---|---|
| 1:250 | 1:500 | 7349 |
| FOR APPROVAL | | |
| 7349-C01 | | A |

A1

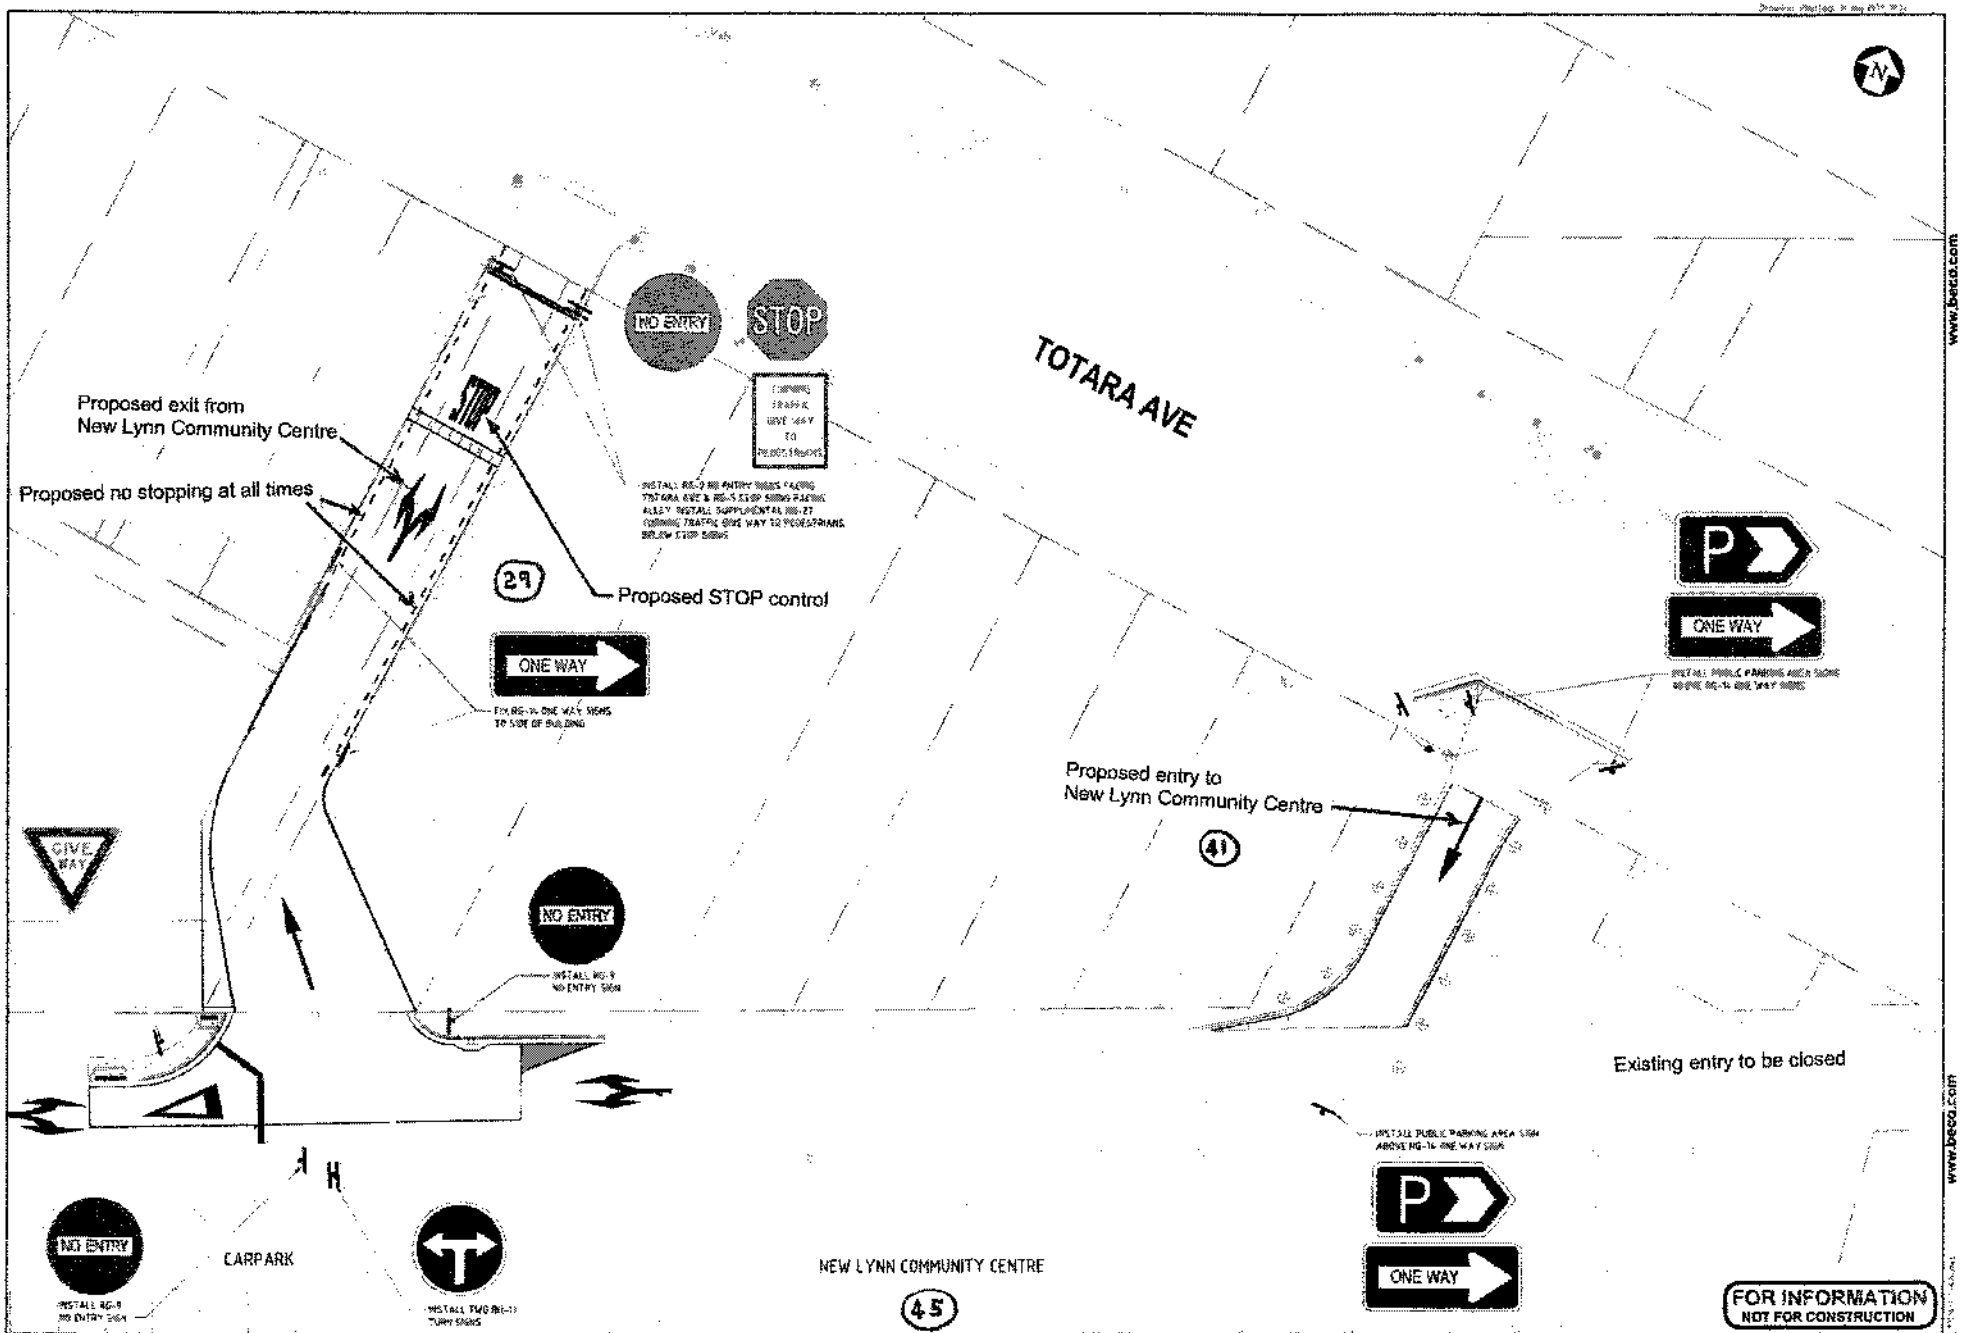
TOTARA AVE
NO ENTRY
STOP
Proposed exit from
New Lynn Community Centre
Proposed no stopping at all times
Proposed STOP control
29
ONE WAY
Proposed entry to
New Lynn Community Centre
41
P
ONE WAY
GIVE WAY
NO ENTRY
Existing entry to be closed
NO ENTRY
CARPARK
NEW LYNN COMMUNITY CENTRE
45
P
ONE WAY
FOR INFORMATION
NOT FOR CONSTRUCTION
Beca
NEW LYNN (T.O.D.)
TRANSIT ORIENTED DEVELOPMENT
COMMUNITY CENTRE CARPARK
CARPARK ACCESS
SIGNAGE & MARKING
PLAN
CIVIL
3121938-C-404
A
www.beca.com

A2