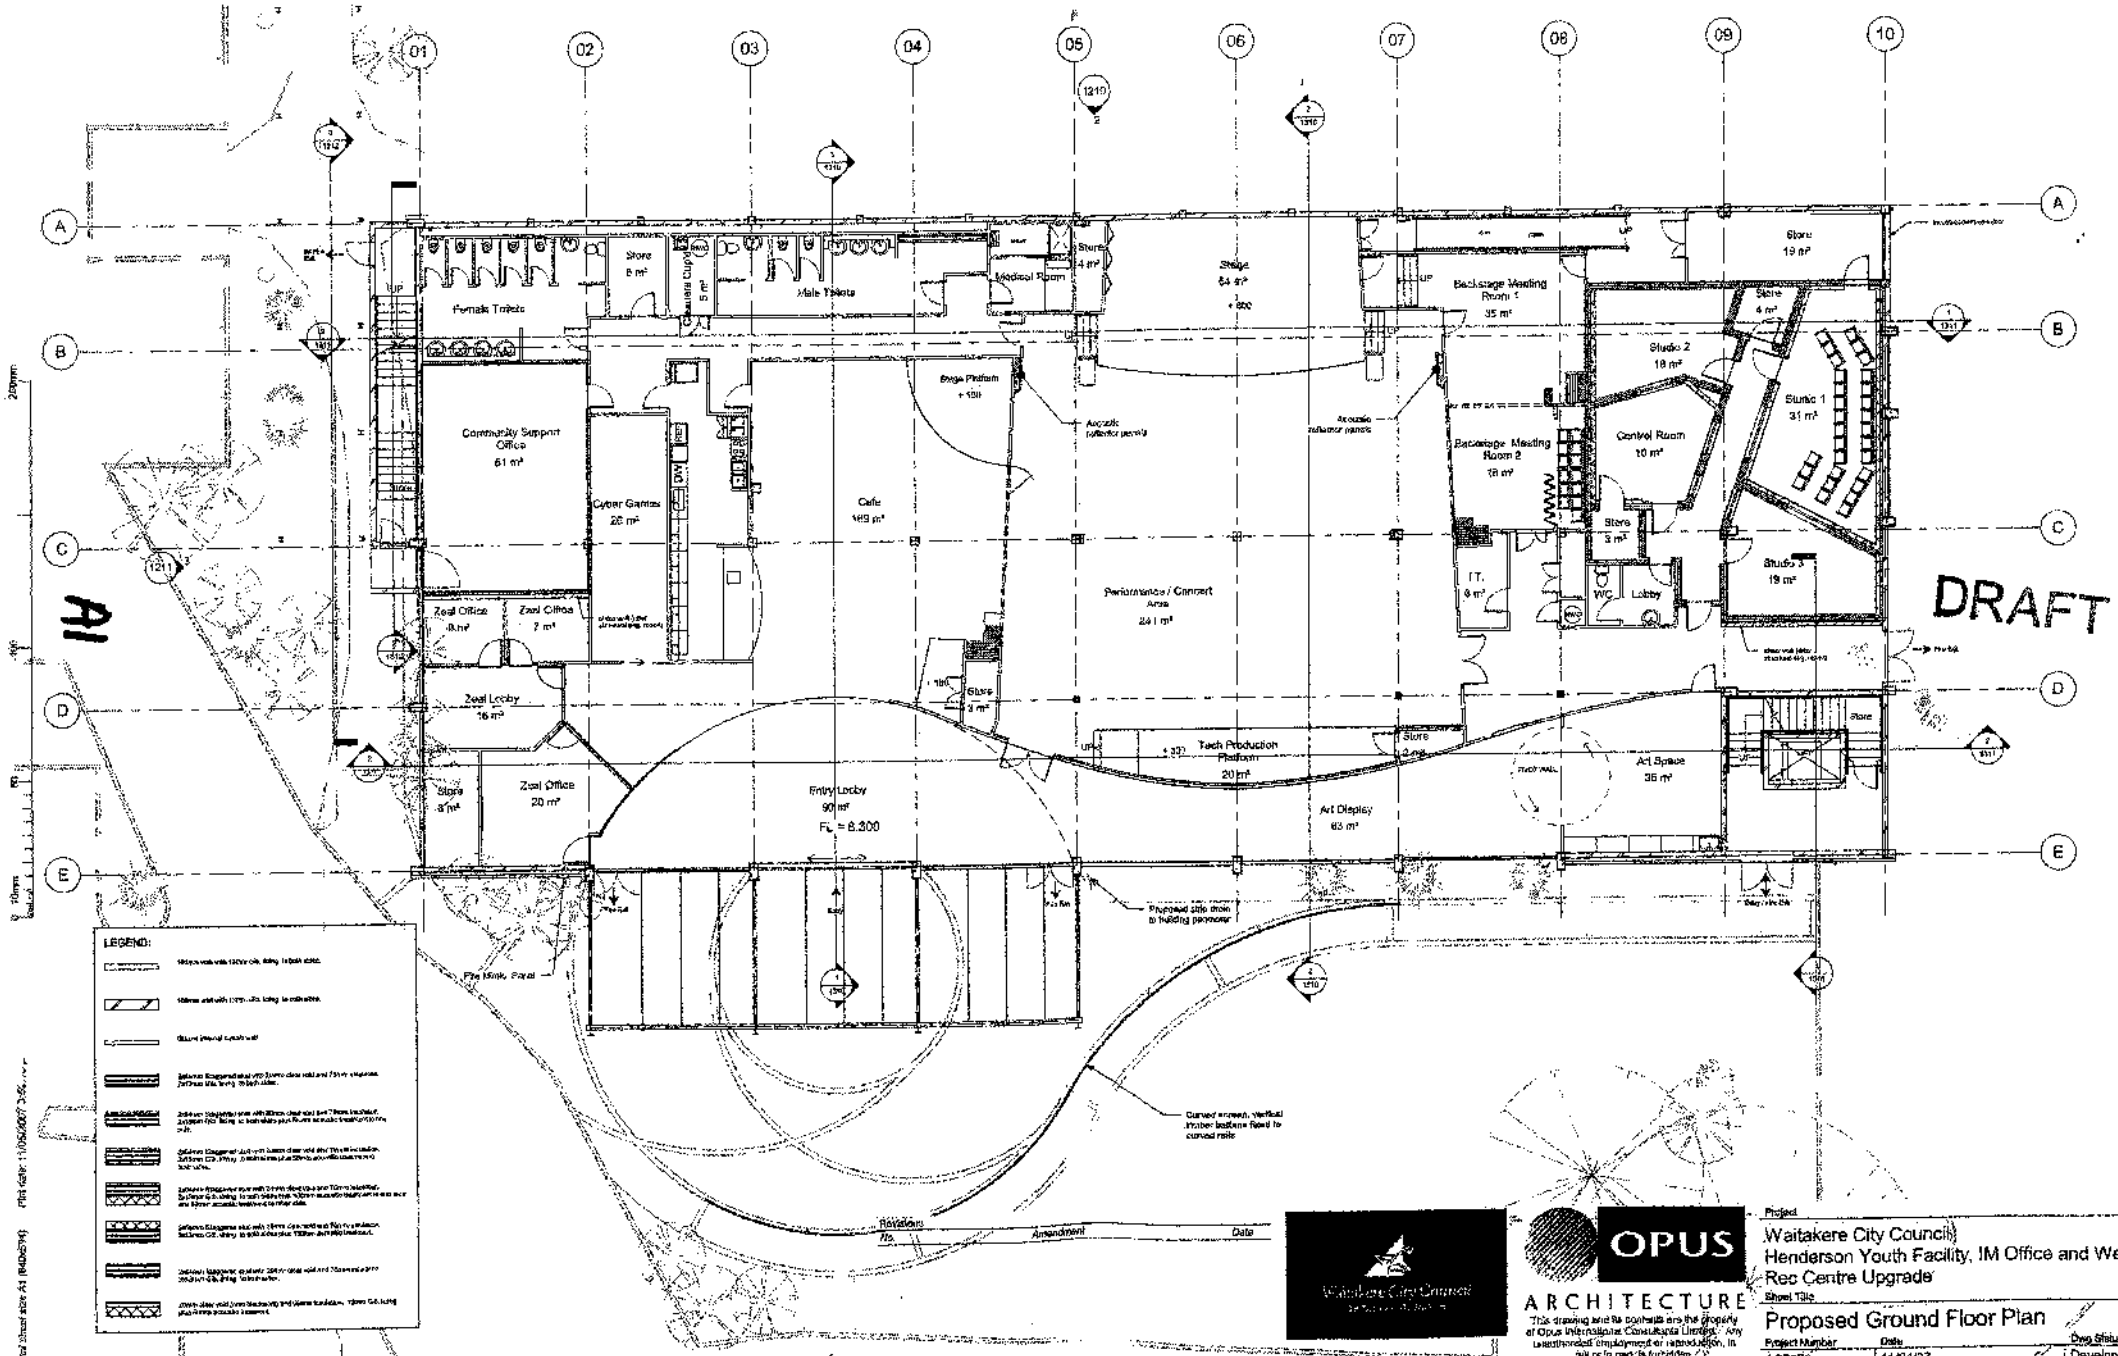

Revisions

No.	Amendment	Date

Waitakere City Council

OPUS ARCHITECTURE

This drawing and its contents are the property of Opus International Consultants Limited. Any unauthorised employment or reproduction, in full or in part, is forbidden.

Project
Waitakere City Council
Henderson Youth Facility, IM Office and Westwave Rec Centre Upgrade

Sheet Title
Proposed Ground Floor Plan

Project Number	Date	Dwg Status
4.27076	11/04/07	Developed Design

Scale	OPUS Number	Code	Sheet No.	Revision
As indicated	tbc	tbc	1110	

Original Sheet size: A1 (840x594)

Plot date: 11/05/2007 2:56

I:\Documents\Henderson Youth\Henderson-Youth-IM_Caltun.rvt

A2