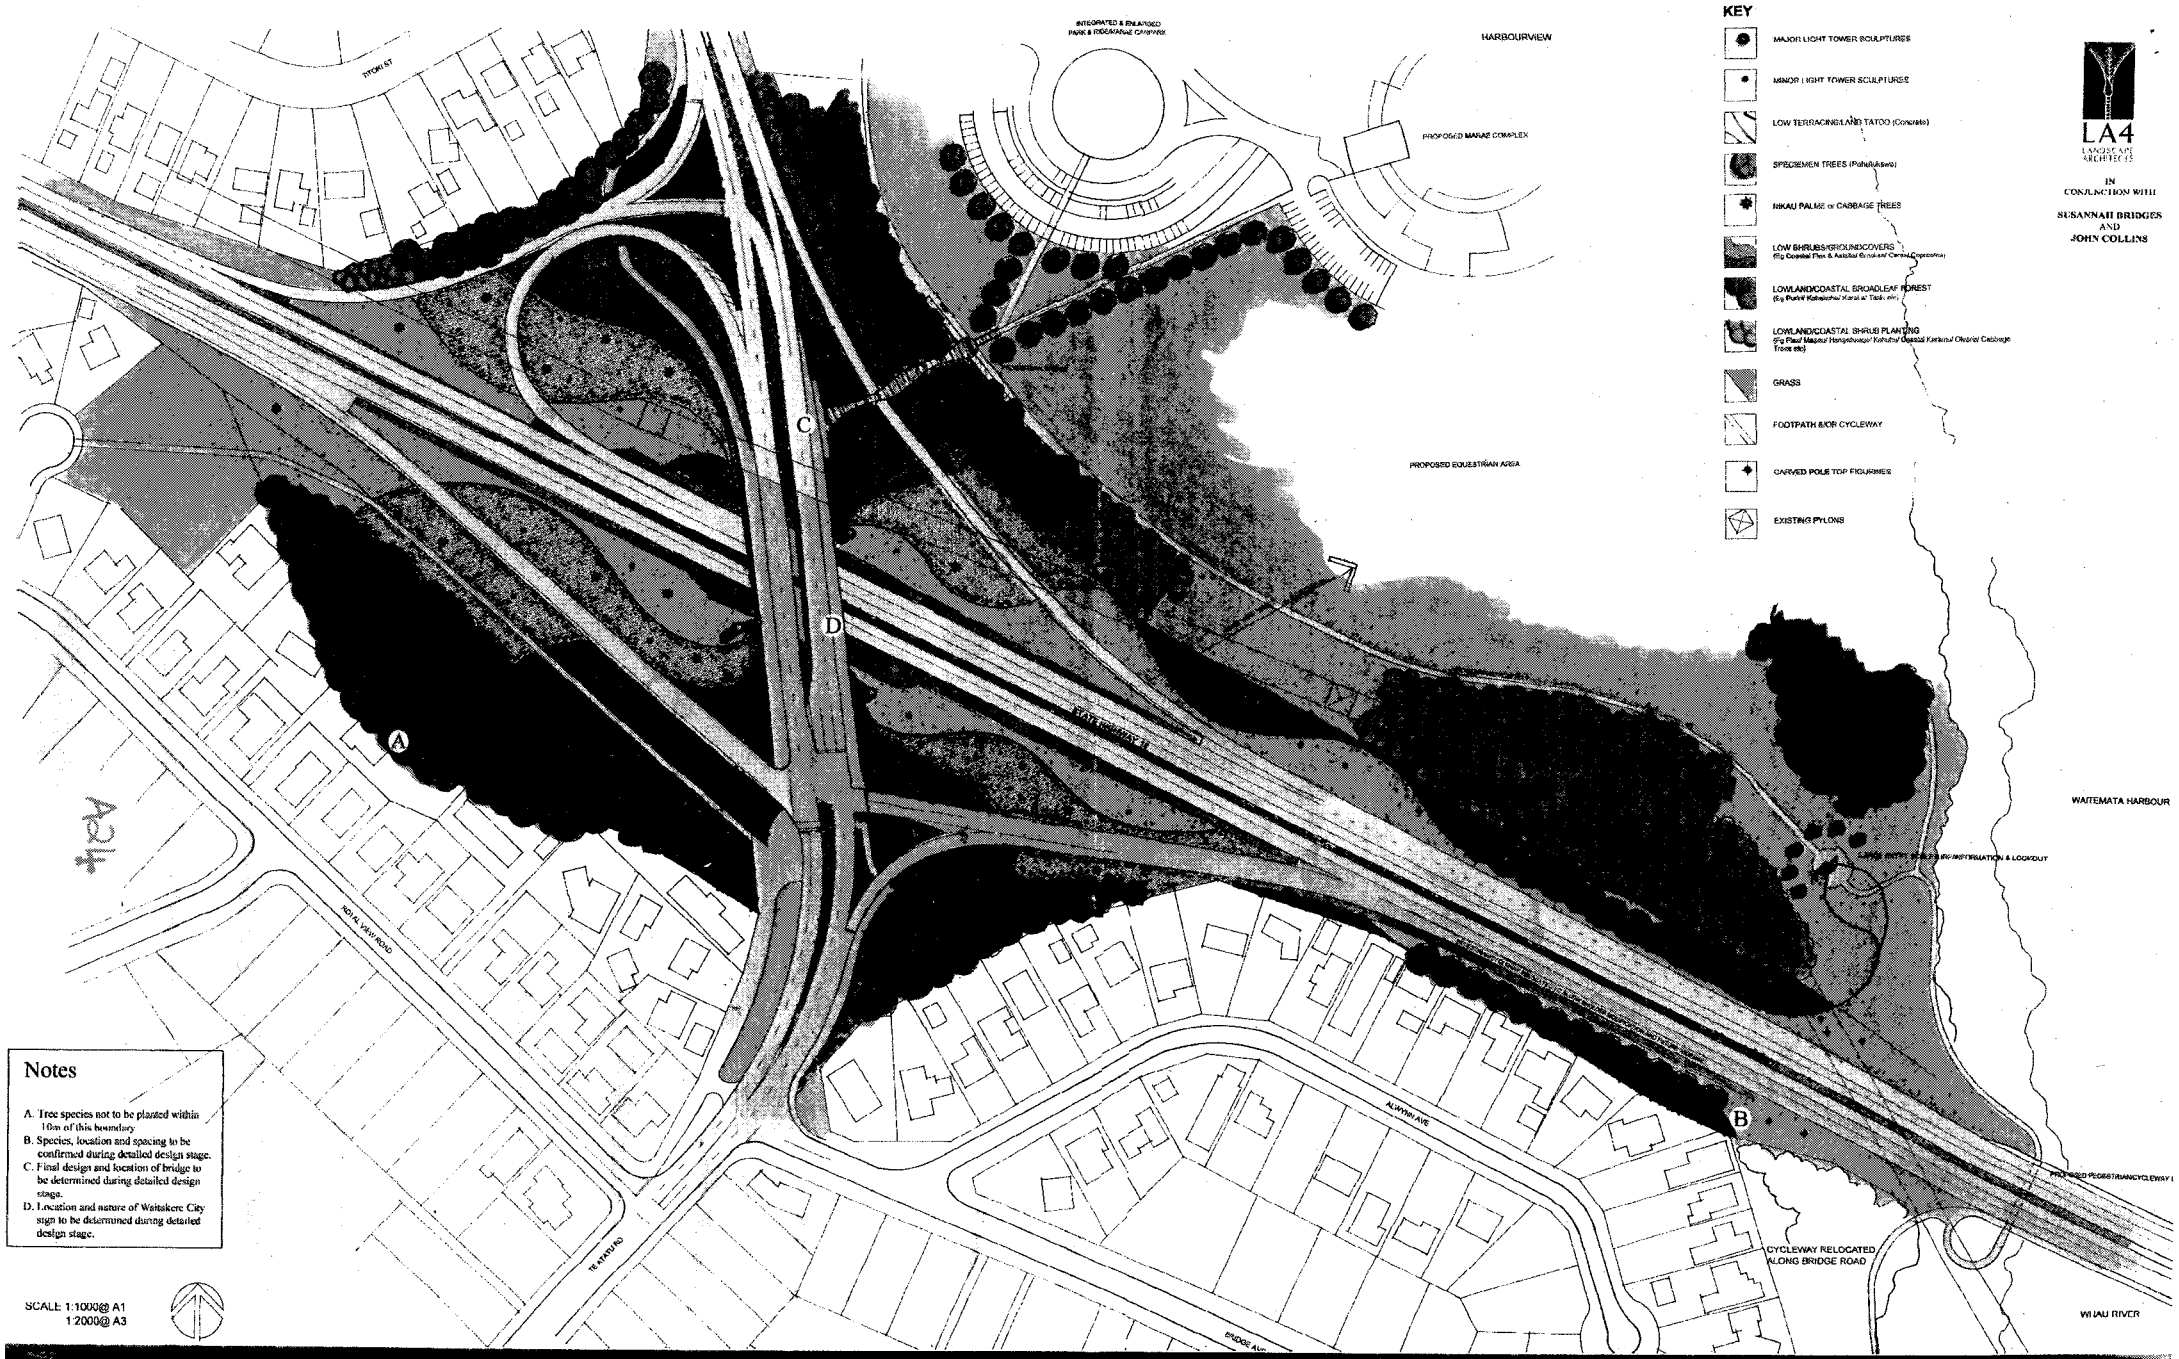

Waitakere City Gateway Concept

Revision 1: September 2003
Sheet 1 of 2